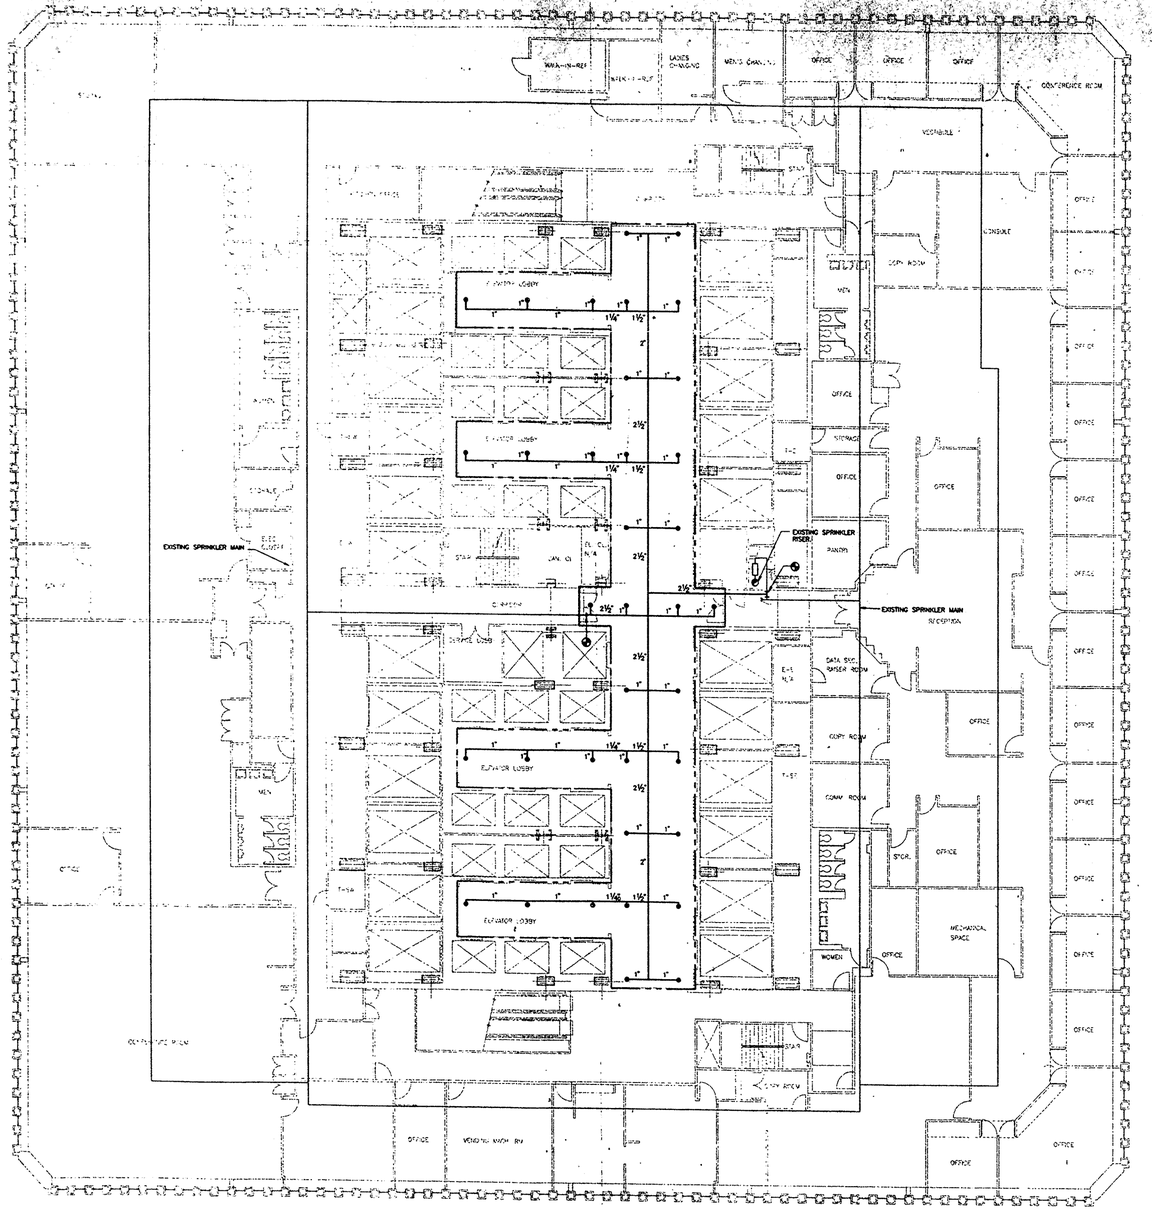

SPRINKLER PLAN

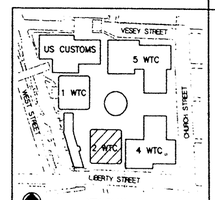

KEY PLAN

Sheet Of

THE PORT AUTHORITY OF NY & NJ

Joseph R. Loring & Associates, Inc.
consulting engineers

One Pennsylvania Plaza
New York, New York 10119-0045
Tel: (212) 563-7400
Fax: (212) 563-7382

SCR Design Organization, Inc.
architects
305 EAST 46 STREET
NEW YORK, N.Y. 10017
TEL: (212) 421-3500

No.	Date	Revision	Approved
1	6/24/98	AS BID	DC

Engineering Department
Design Division

The World Trade Center

Title

TOWER 2
FLOOR 44
SPRINKLER PLAN

This drawing subject to conditions in contract. All inventions, ideas, designs and methods herein are reserved to Port Authority and may not be used without its written consent.

D.C.	M.P.	4565.000
Designed by	Drawn by	JRLA JOB No.
4/27/98	D.C.	3/32"=1'-0"
Date	Checked by	Scale

Contract Number: WTC-857.090

Drawing Number: SP-2-44